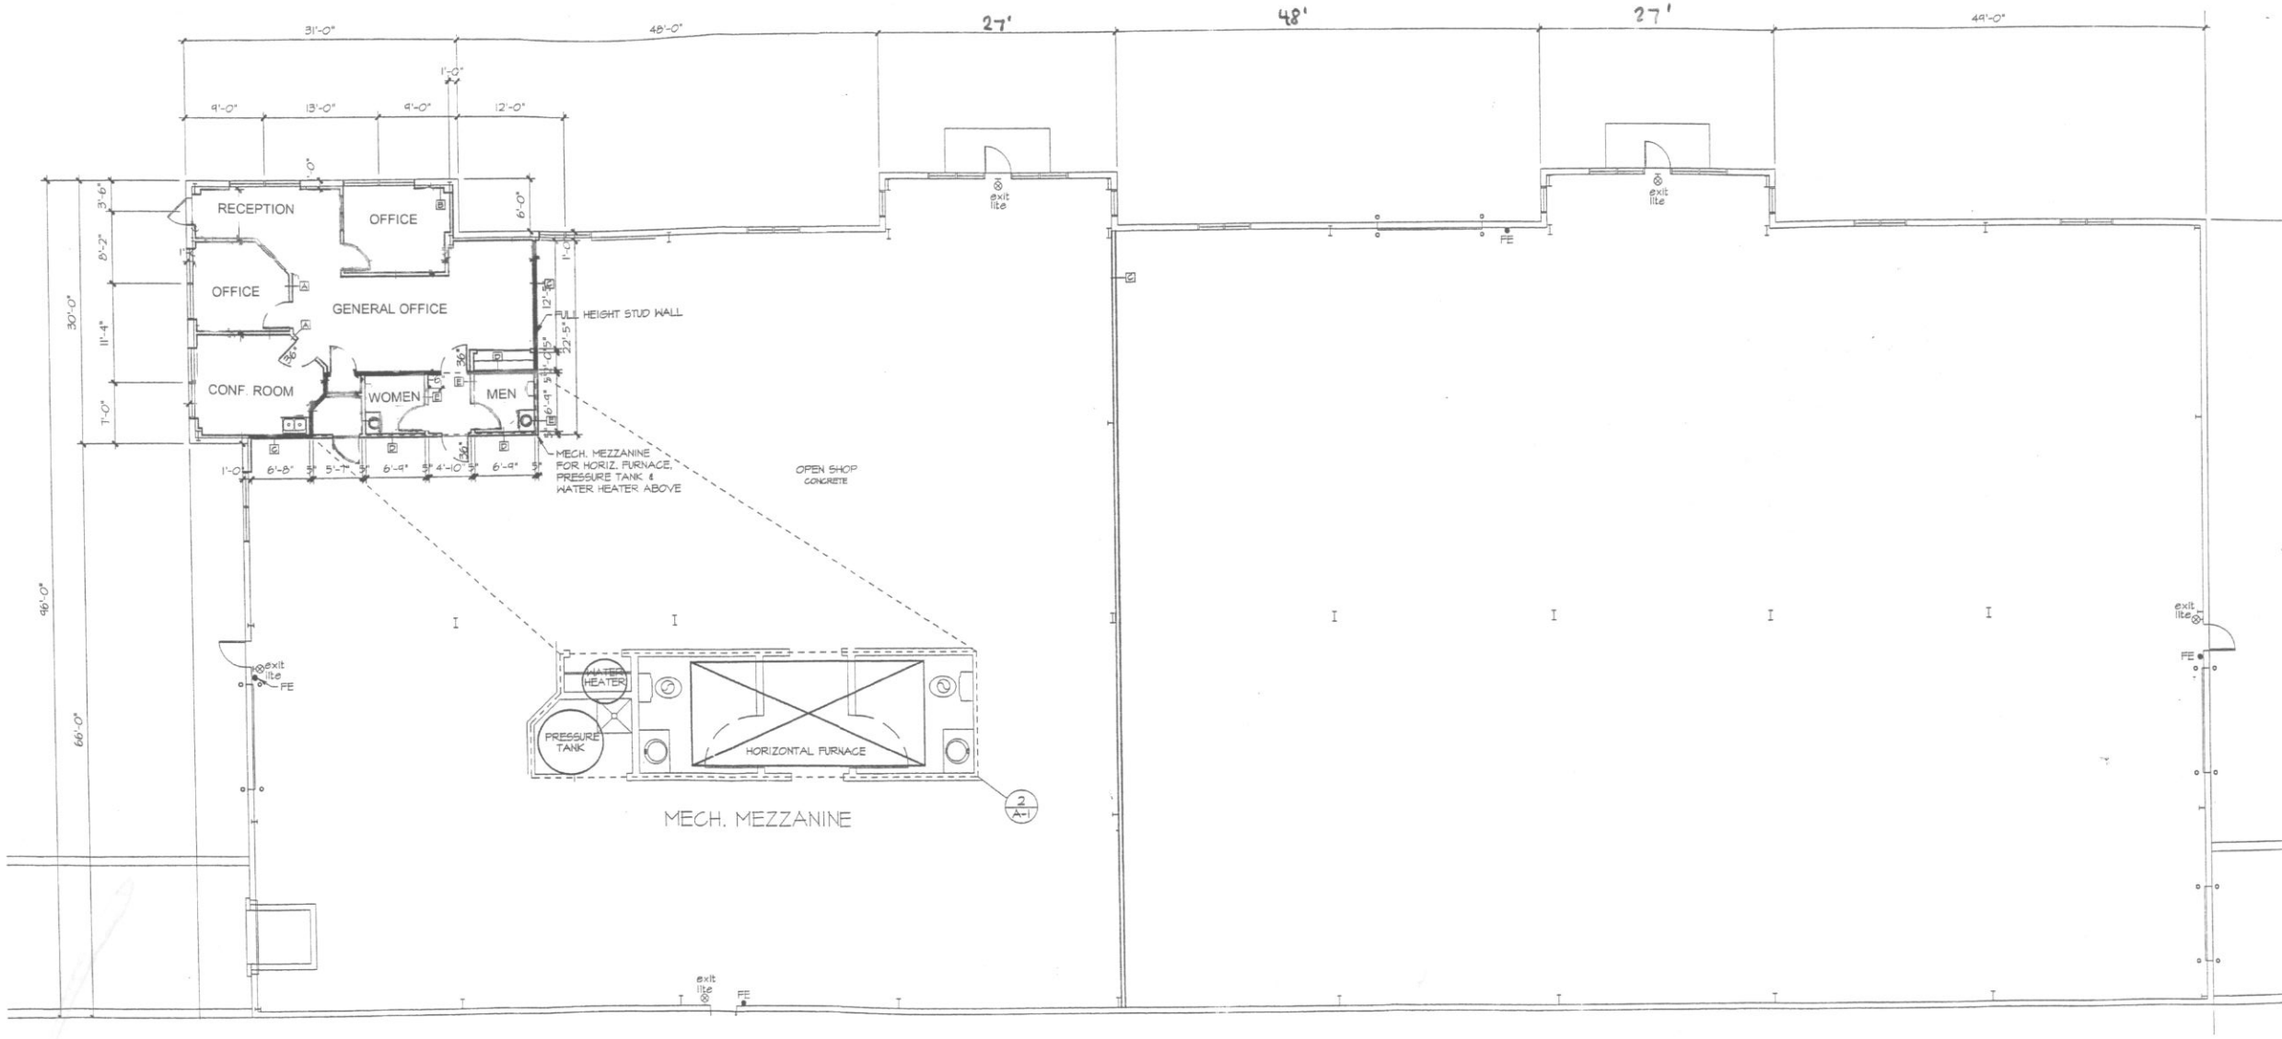
31'-0"
48'-0"
27'
48'
27'
49'-0"
9'-0"
13'-0"
9'-0"
12'-0"
1'-0"
RECEPTION
OFFICE
OFFICE
GENERAL OFFICE
CONF. ROOM
WOMEN
MEN
FULL HEIGHT STUD WALL
MECH. MEZZANINE FOR HORIZ. FURNACE, PRESSURE TANK & WATER HEATER ABOVE
OPEN SHOP CONCRETE
exit lite
FE
WATER HEATER
PRESSURE TANK
HORIZONTAL FURNACE
MECH. MEZZANINE
2
A-1
30'-0"
46'-0"
66'-0"